




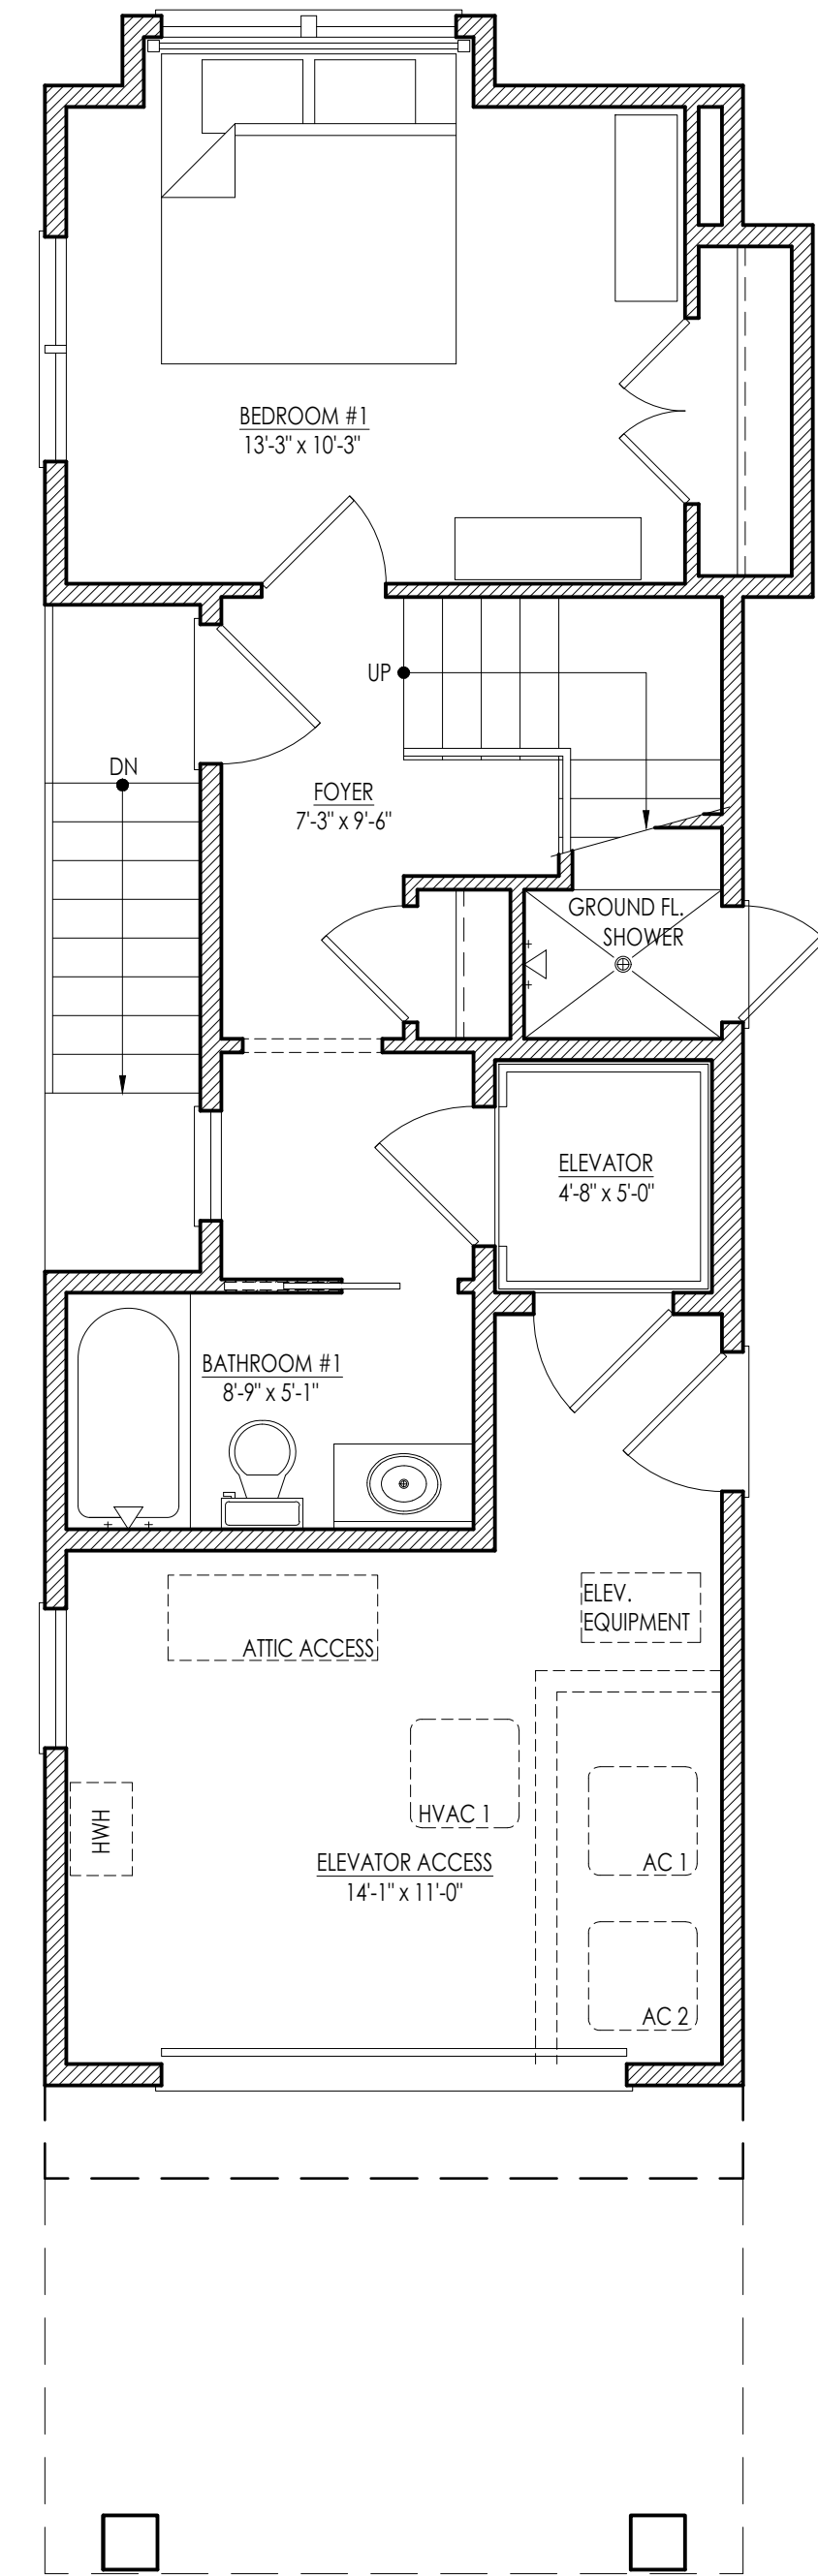

GROUND FLOOR PLAN
SCALE: 1/4"=1'-0"

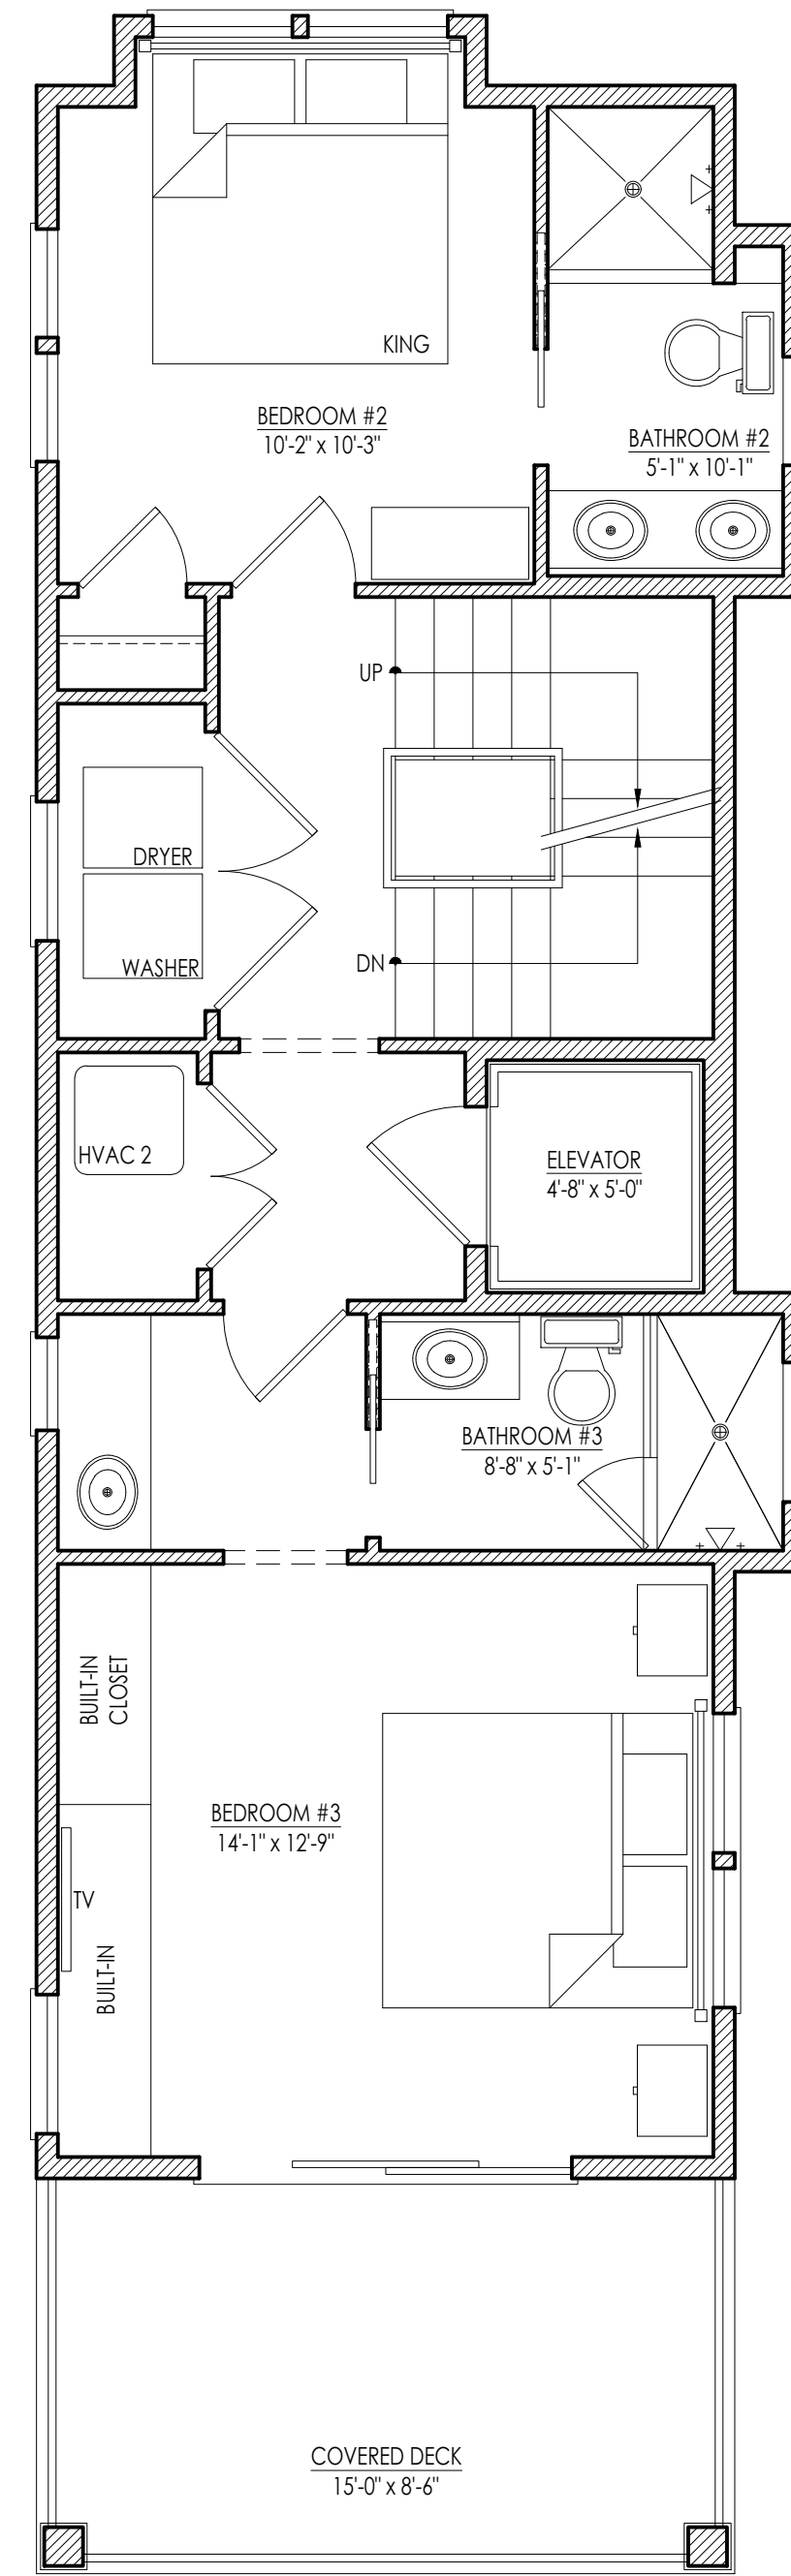

FIRST FLOOR PLAN
SCALE: 1/4"=1'-0"

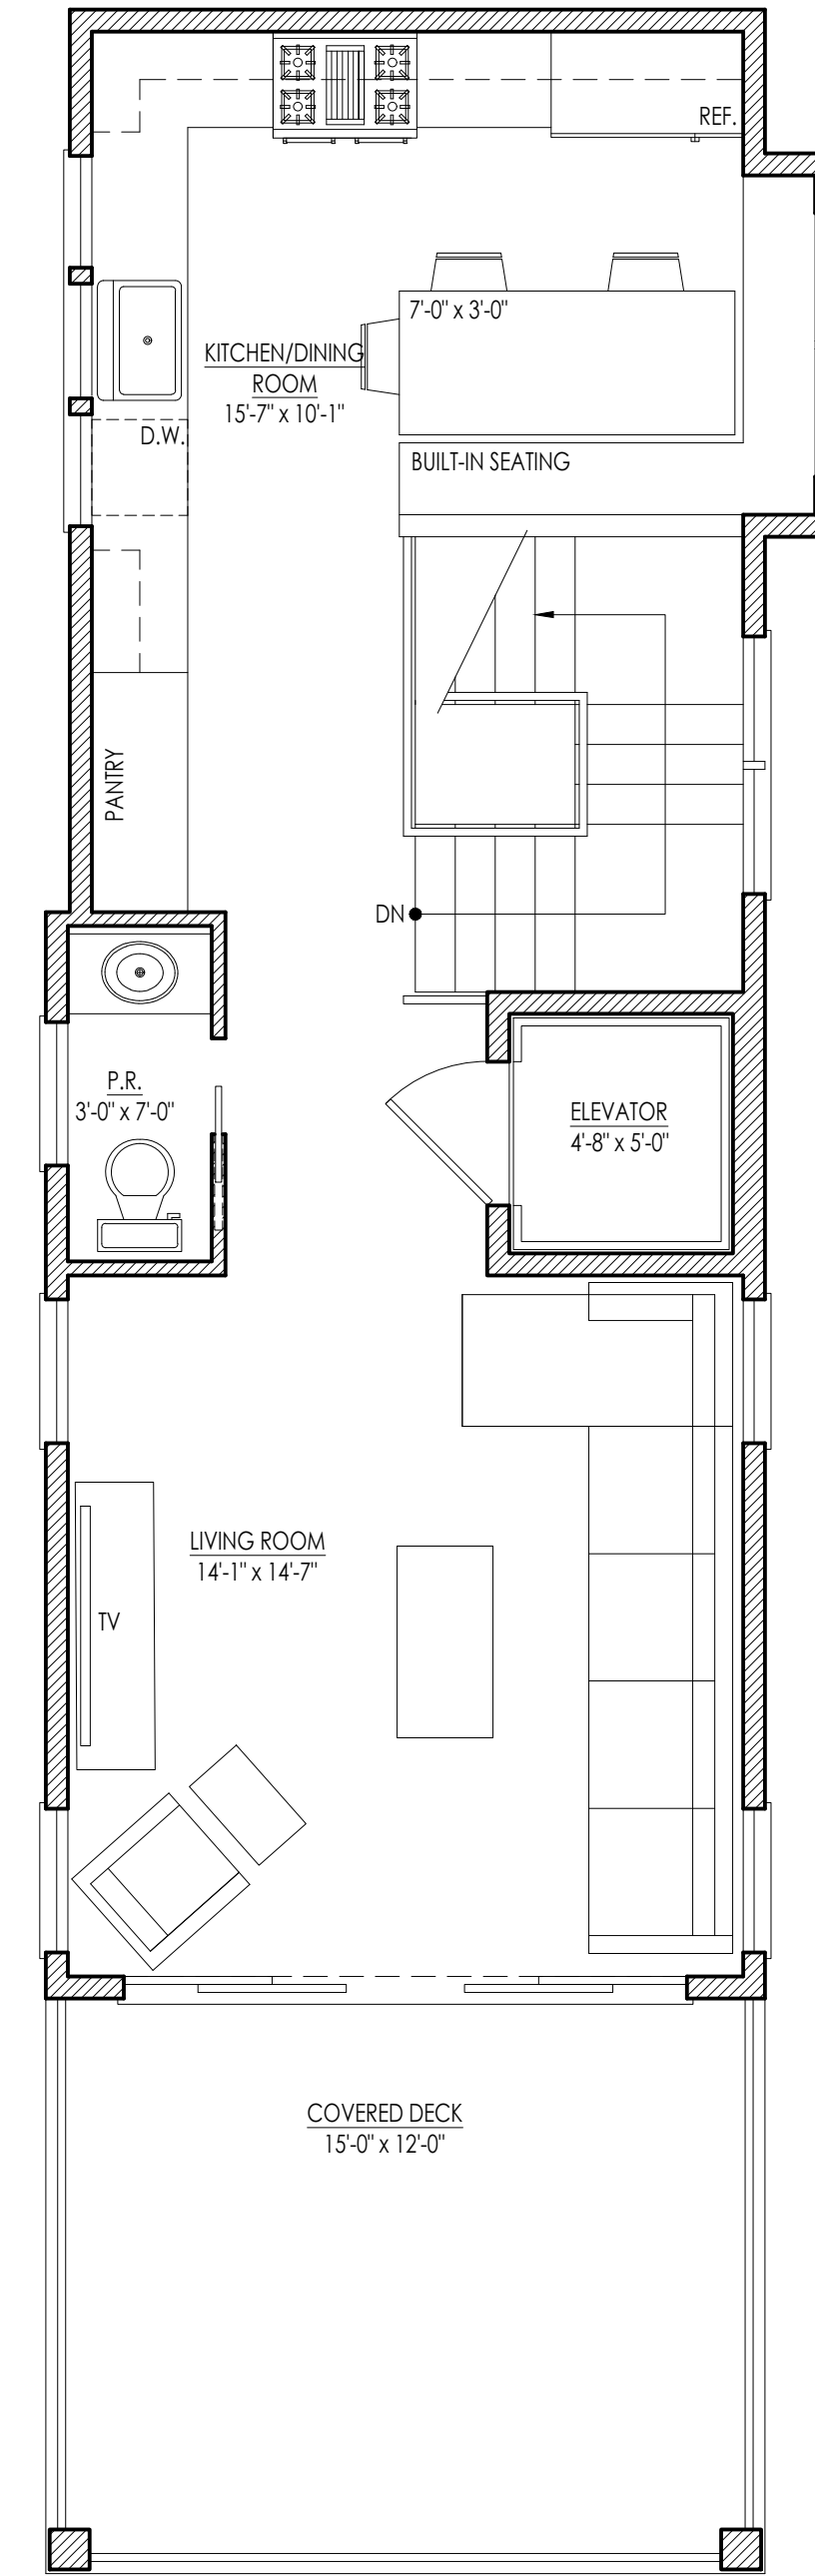

SECOND FLOOR PLAN
SCALE: 1/4"=1'-0"

REVISIONS		
REV #	DATE	NOTES
8	6.5.26	CLIENT MEETING



46 ROOSEVELT BLVD.
MARMORA, NEW JERSEY
609.200.6086

JAMES E. MCAFEE
NEW JERSEY REGISTERED ARCHITECT
NO. 21A101800000

NEW SINGLE FAMILY HOME

BLOCK 53.02 LOT 11.03
20 53RD STREET
SEA ISLE CITY, NEW JERSEY

Murphy Residence


DRAWN BY:	J.M.
CHECKED BY:	J.M.
DATE:	6.23.26
PROJECT #:	25994

VARIANCE
SCHEMATIC
DESIGN

P1




FRONT ELEVATION
SCALE: 1/4" = 1'-0"

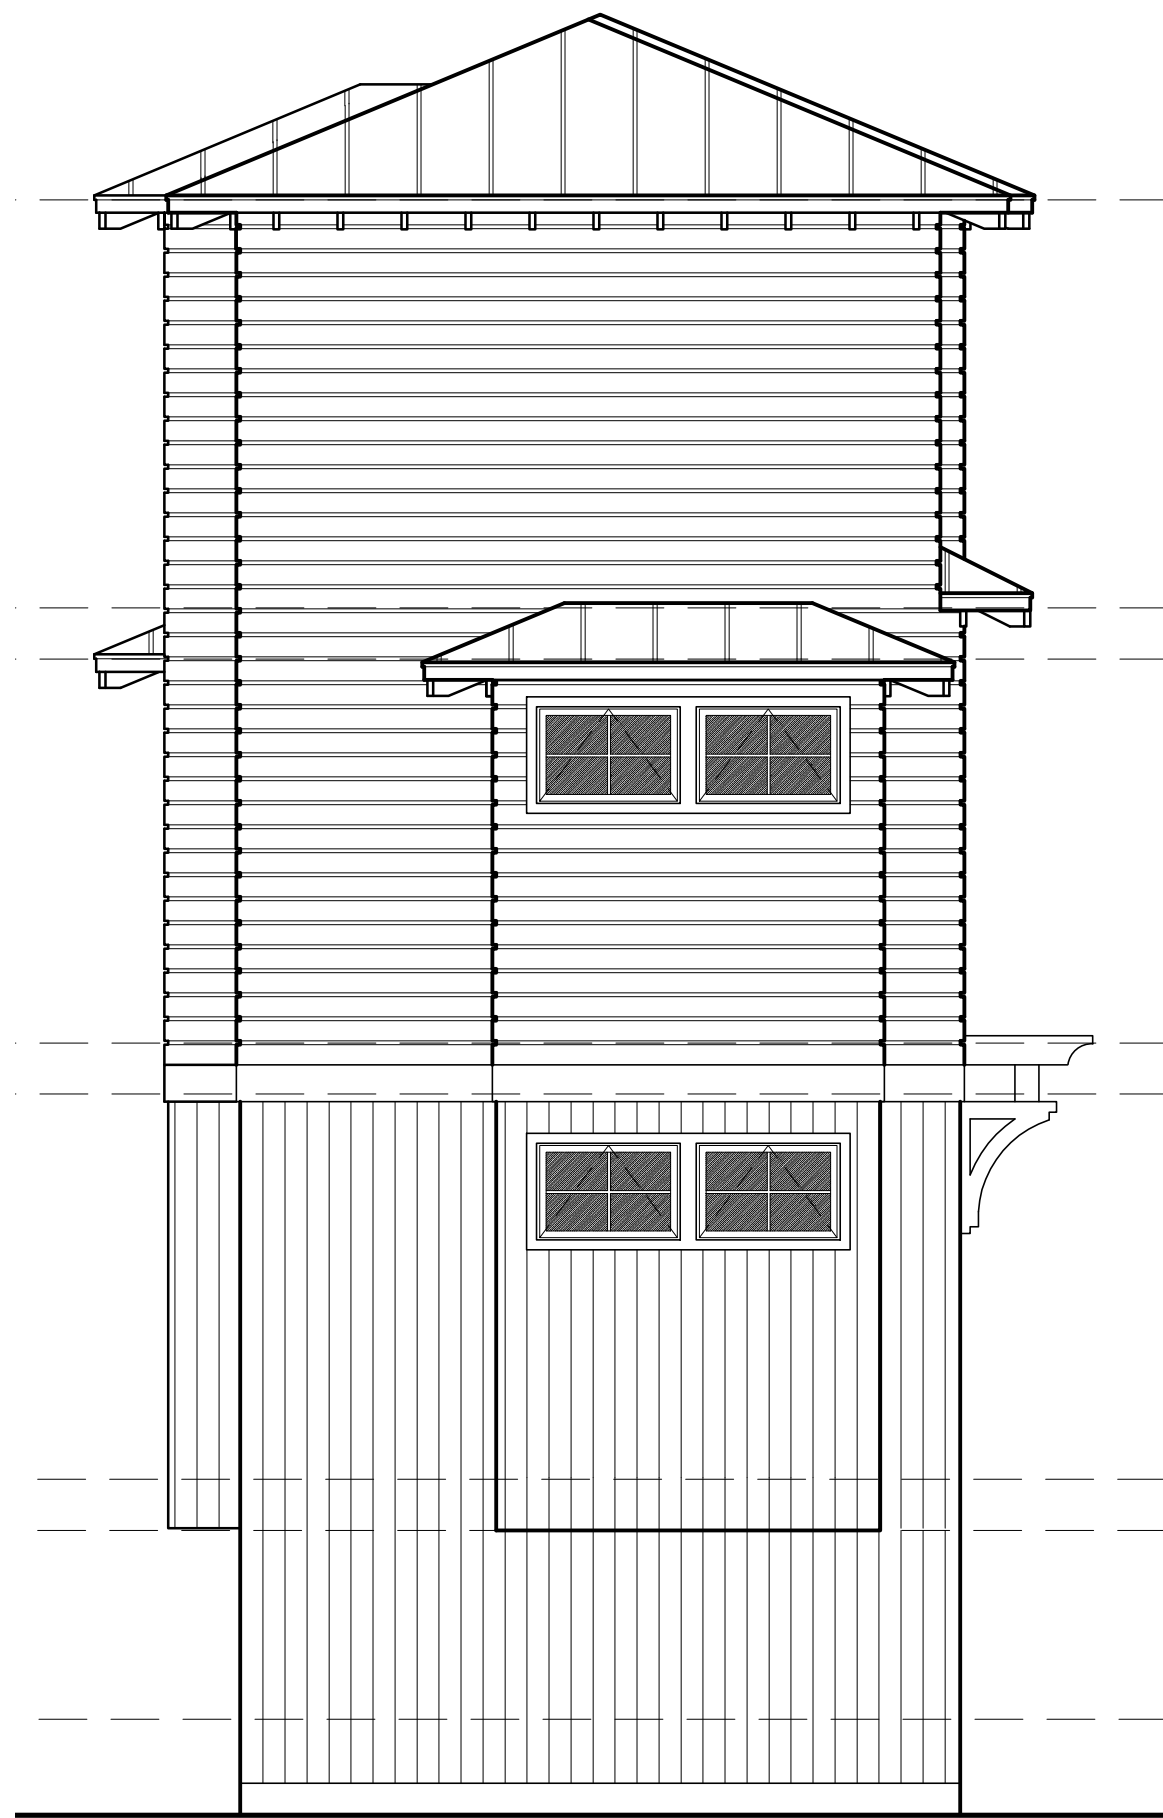

REAR ELEVATION
SCALE: 1/4" = 1'-0"



RIGHT SIDE ELEVATION
SCALE: 1/4" = 1'-0"

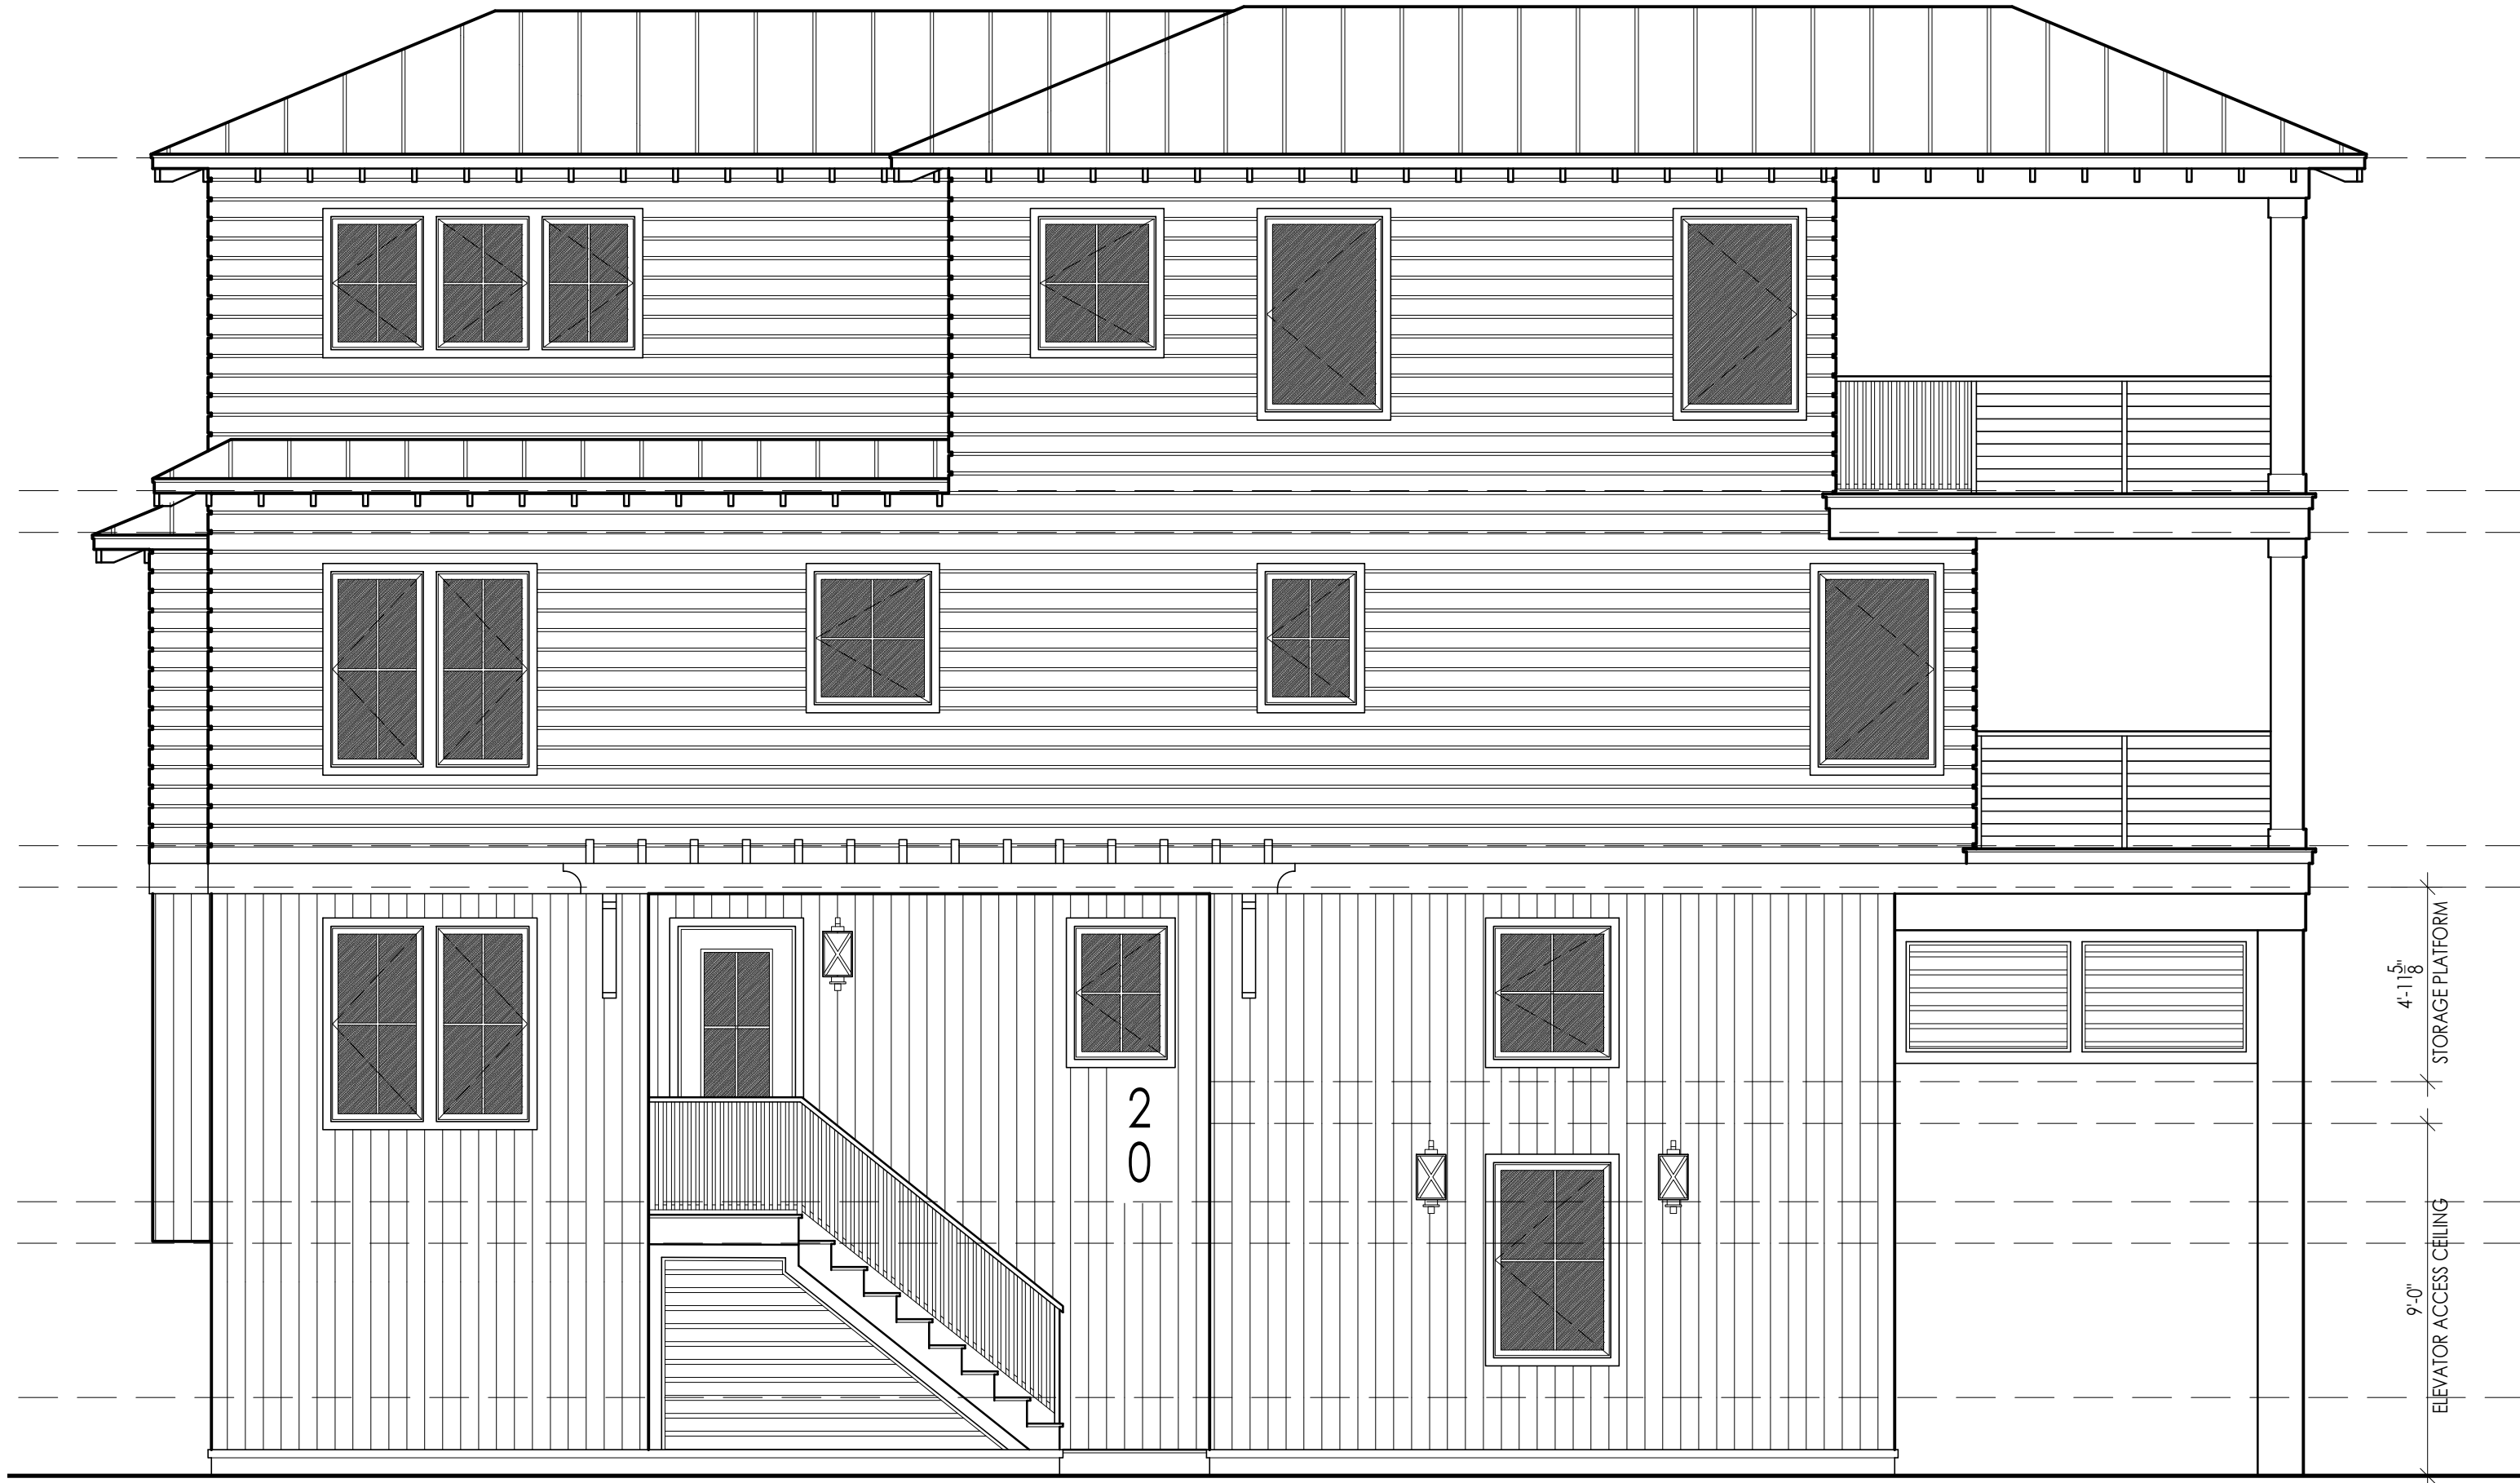

LEFT SIDE ELEVATION
SCALE: 1/4" = 1'-0"

REVISIONS		
REV #	DATE	NOTES
8	6.5.26	CLIENT MEETING


46 ROOSEVELT BLVD.
MARMORA, NEW JERSEY
609.200.6086

JAMES E. MCAFFEE
NEW JERSEY REGISTERED ARCHITECT
NO. 21A101800000

NEW SINGLE FAMILY HOME

BLOCK 53.02 LOT 11.03
20 53RD STREET
SEA ISLE CITY, NEW JERSEY

Murphy Residence

DRAWN BY: J.M.
CHECKED BY: J.M.
DATE: 6.23.26
PROJECT #: 25994

VARIANCE
SCHEMATIC
DESIGN

P2