
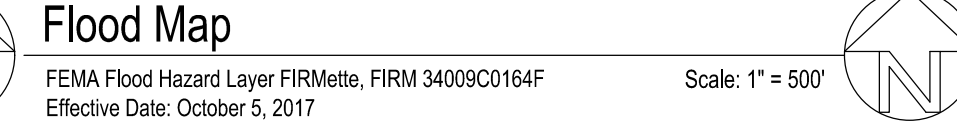
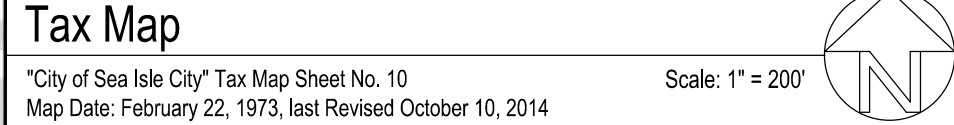
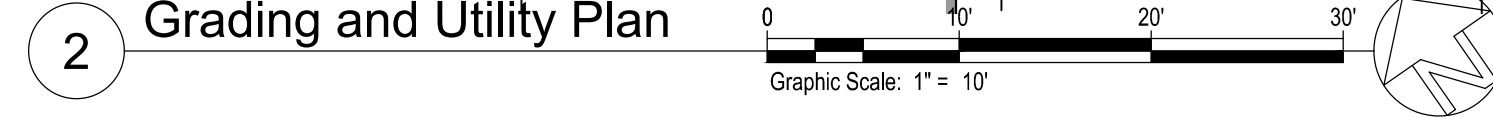


UTILITY	ADDRESS	CITY, STATE, ZIP
SOUTH JERSEY GAS COMPANY VERIZON ENGINEERING DEPT. CAPE MAY CO. MUNICIPAL UTILITIES AUTHORITY ATTN: CORPORATE SECRETARY	1 SOUTH JERSEY PLAZA 10 TANSBORO RD, FL R 2 P. O. BOX 610	FOLSOM, NJ 08037 BERLIN, NJ 08009 CAPE MAY COURT HOUSE, NJ 08210
COMCAST CABLE ATTN: GREGORY SMITH, PROJECT MANAGER	908 WEST LEEDS AVE	ABSECON, NJ 08201
ATLANTIC CITY ELECTRIC COMPANY	5100 HARDING HIGHWAY SUITE 399	MAYS LANDING, NJ 08330
SEA ISLE CITY MUNICIPAL WATER AND SEWER ATTN: CITY CLERK	4501 PARK ROAD	SEA ISLE CITY, NJ 08243

City Engineer _____ Date _____

Number Parking Space Requirement Schedule				
Source	Use Description	Requirement	Existing/ Proposed	No. Spaces Required
PROPOSED				
RSIS	3 Bedrooms Single Family	2 Spaces per Unit	1 Unit	2
Total Proposed Required:				2

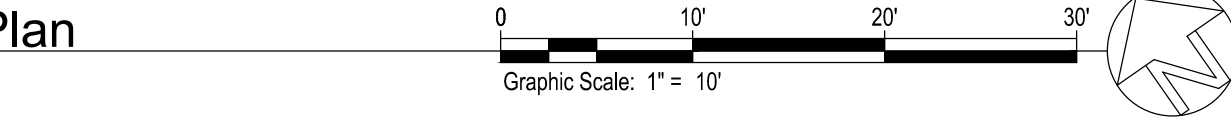

© COPYRIGHT

Project Team:



No.	Description	Date
-----	-------------	------

[illegible]

CONCLUSION


05101

PLANTING SCHEDULE				
Trees and Shrubs				
Qty.	Key	Botanical Name	Common Name	Size & Height
12	IG	lex gabra Cem Gomb	Gem Box kit Berry Holly	Remarks
5	HP	Hydrangeas paniculata	Quick Fire Hydrangea	1 Qt. 24"
13	PA	Panicum maximum	Coastal Panic Grass	1 Qt. 24"
8	JV	Juncus virginiana	Taylor Juniper	3'-4'
				10'-15' Mature Height, Salt Tolerant, Drought Tolerant
				2'-3' Mature Height, Salt Tolerant, Drought Tolerant
				3'-4' Mature Height, Salt Tolerant, Drought Tolerant
				2'-3' Mature Height, Salt Tolerant, Drought Tolerant




PLANTING SCHEDULE

TREET
(entering)


PLEASURE AVENUE
(50' Wide R.O.W.) (Centerline)

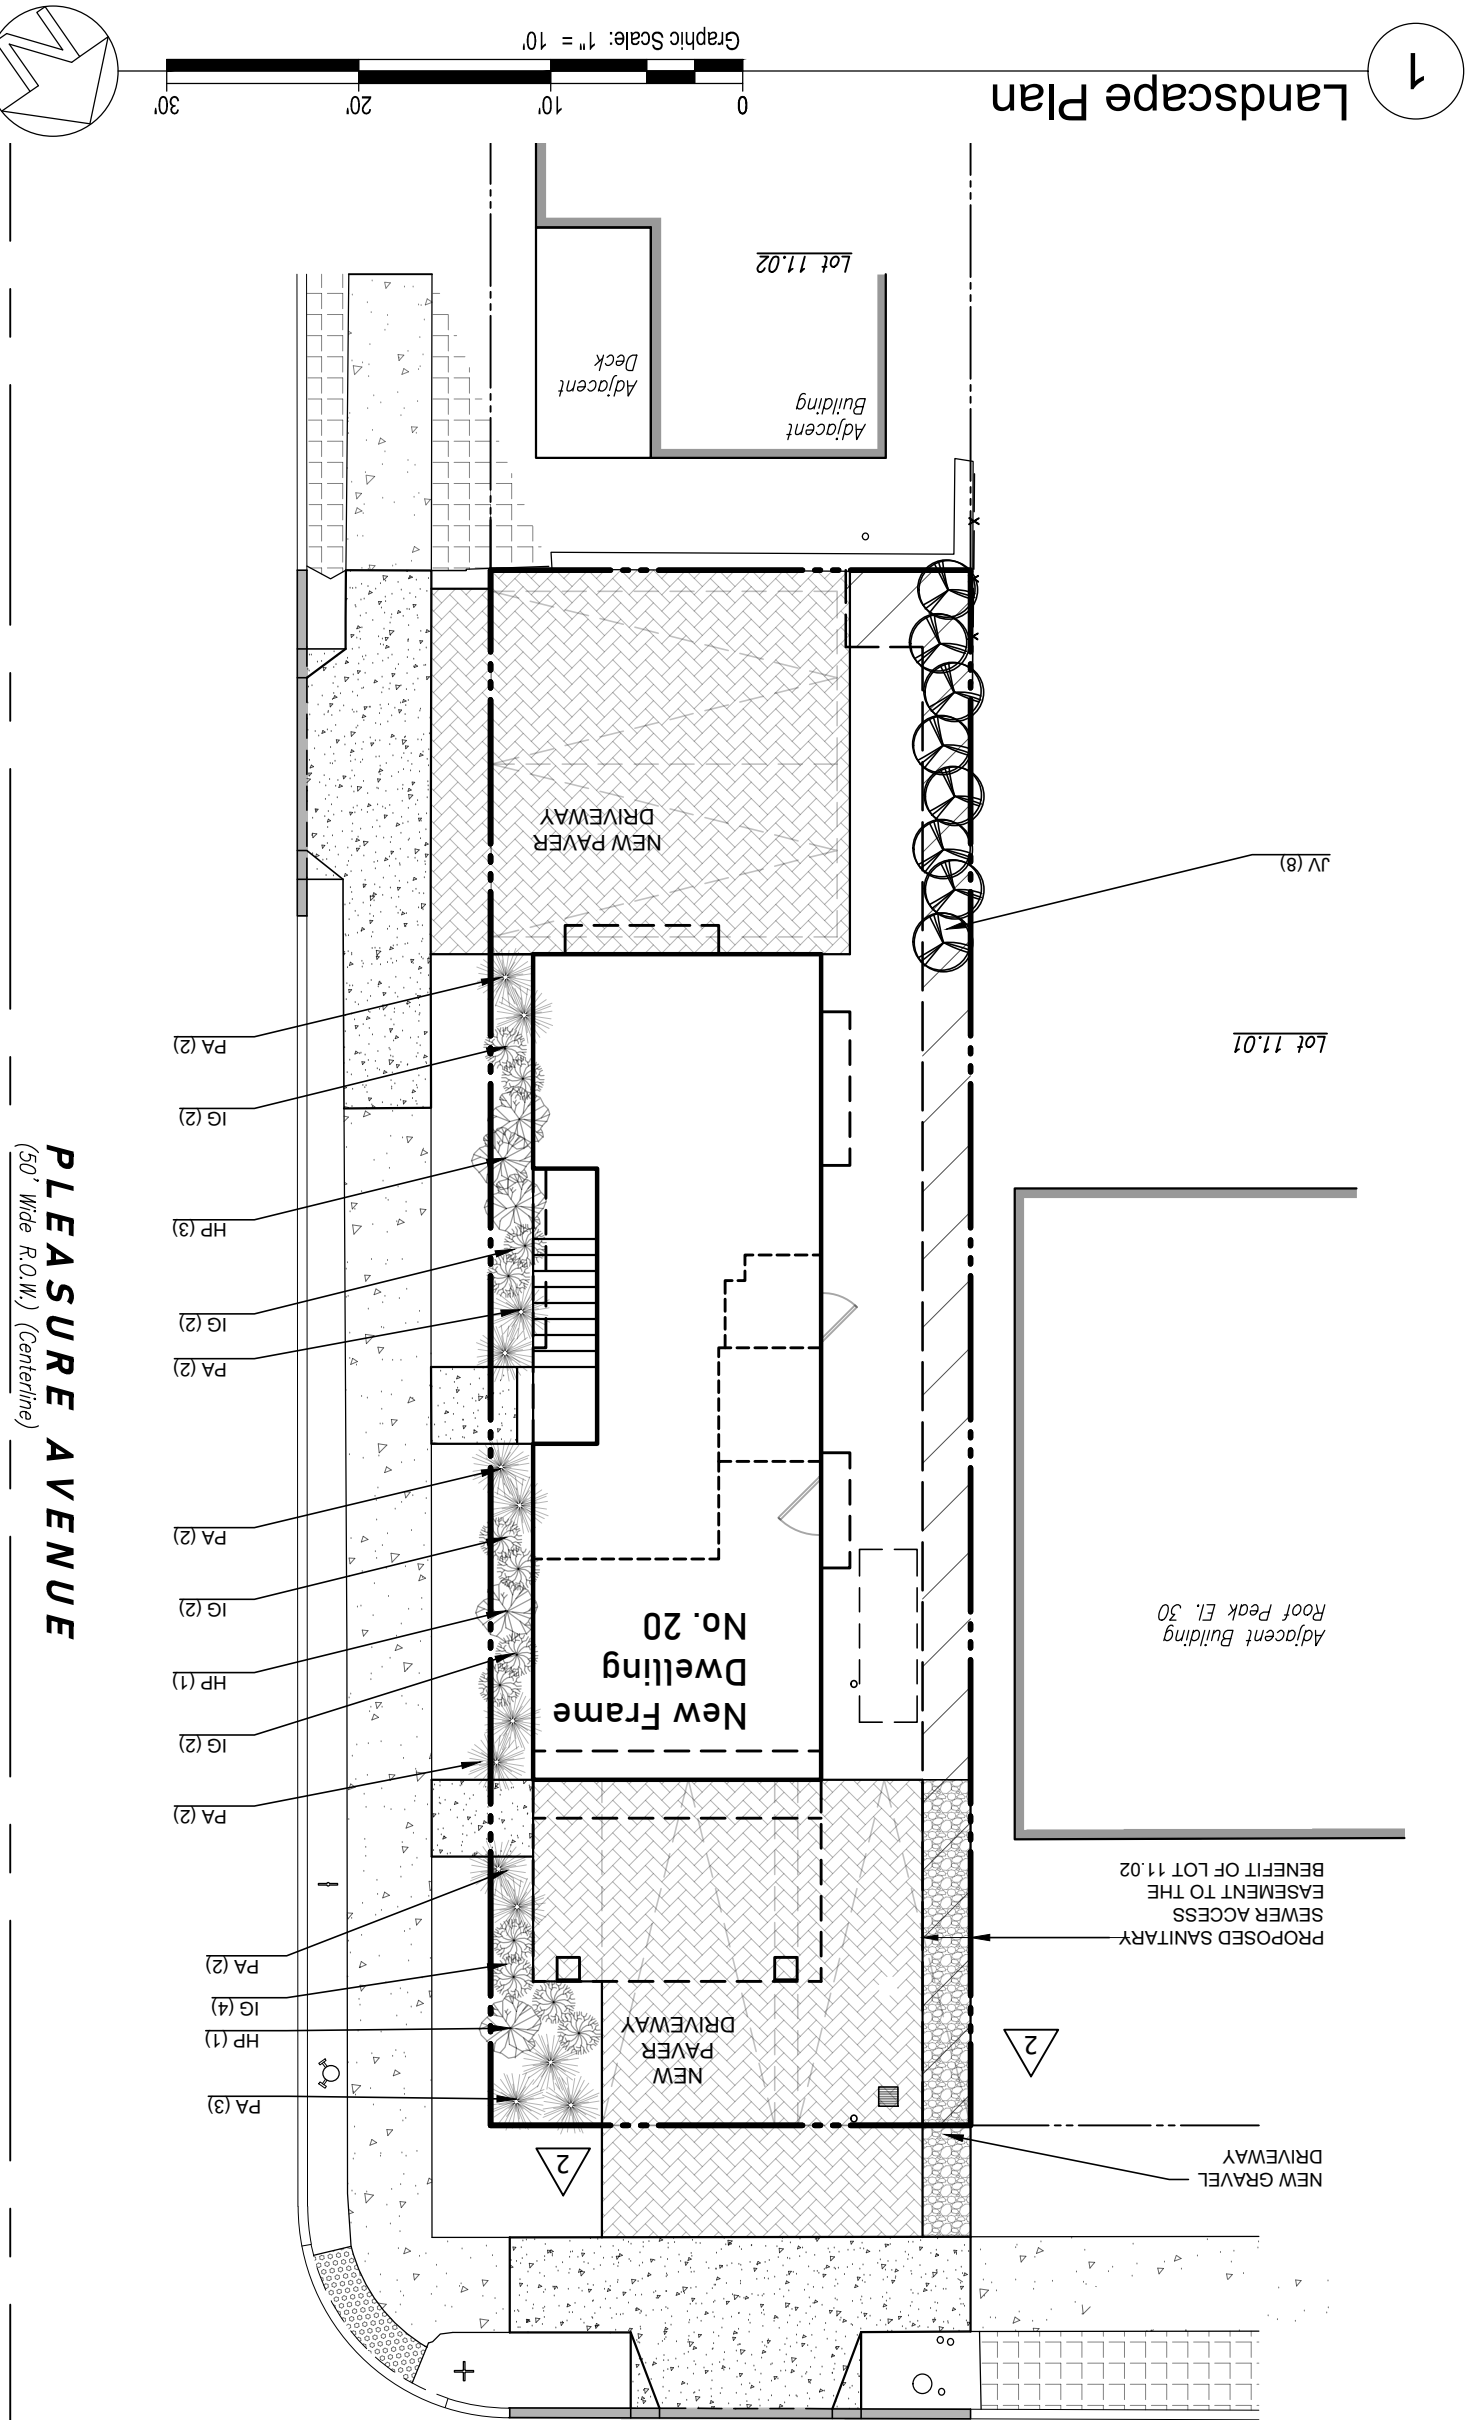


Landscape Plan

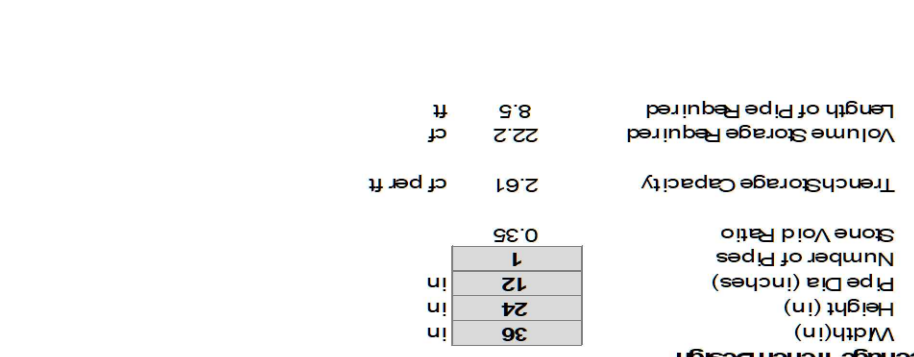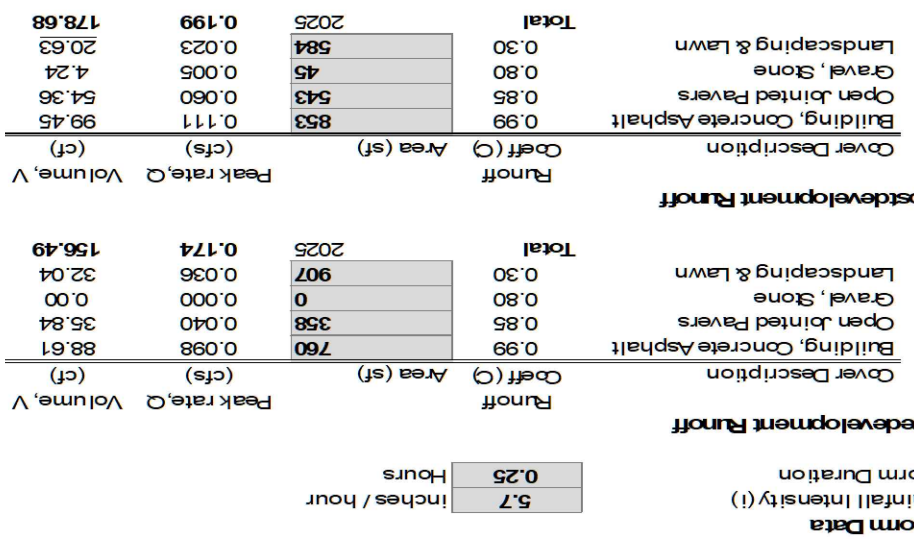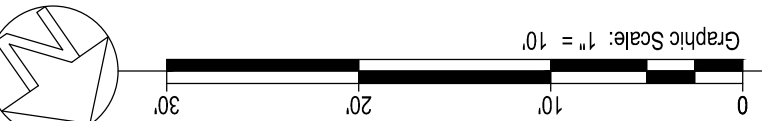


Recharge Trench Detail

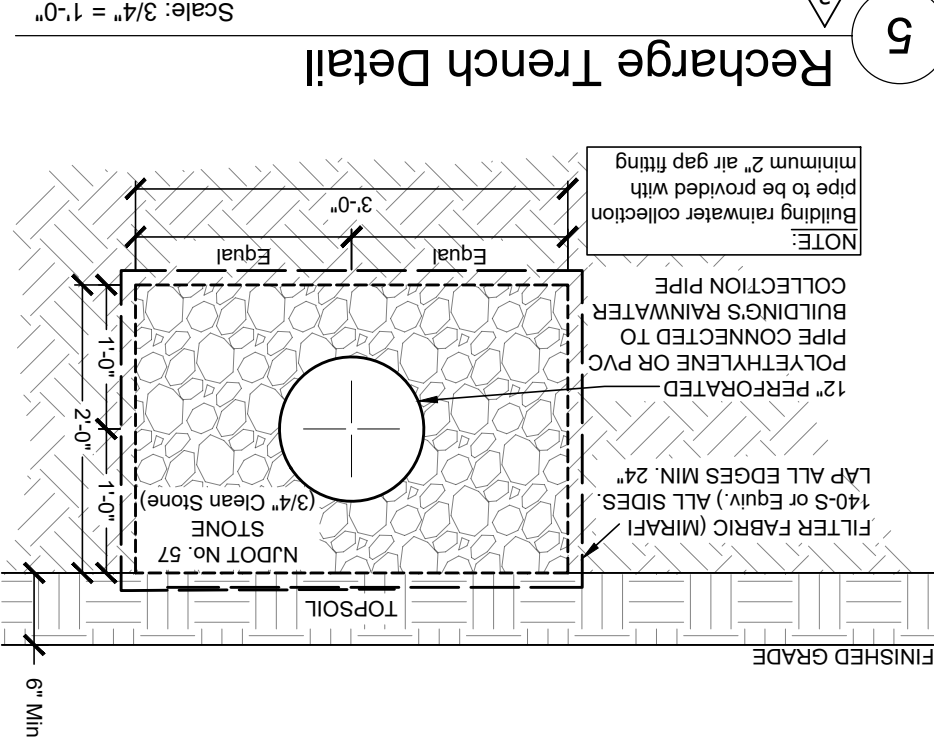


Tree Planting Detail

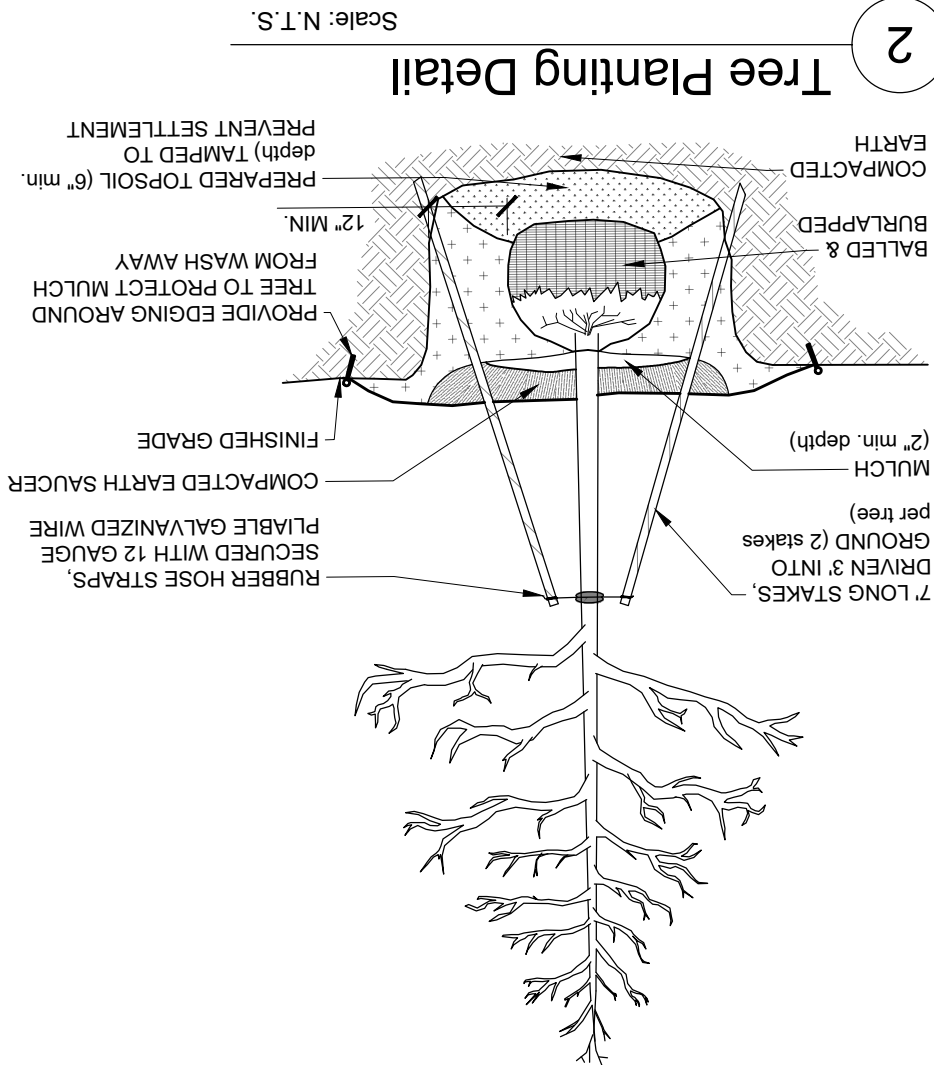


6 Yard Inlet Detail

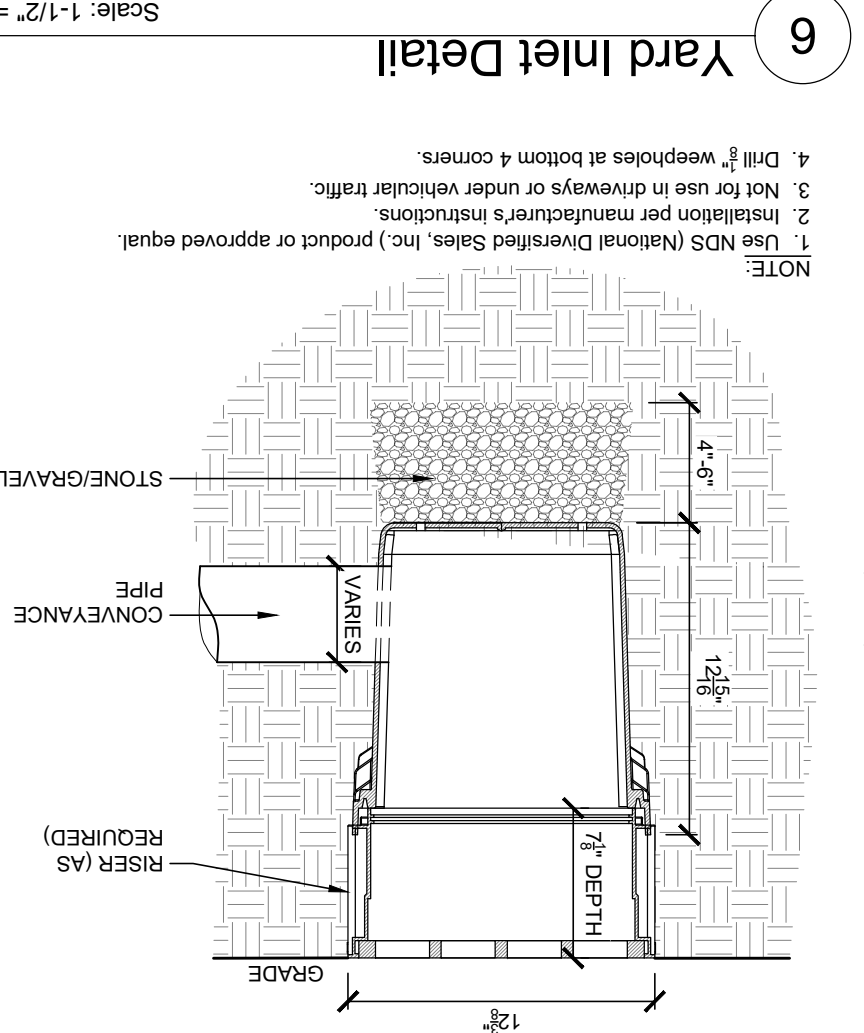


Shrub/Ground Cover Planting Detail

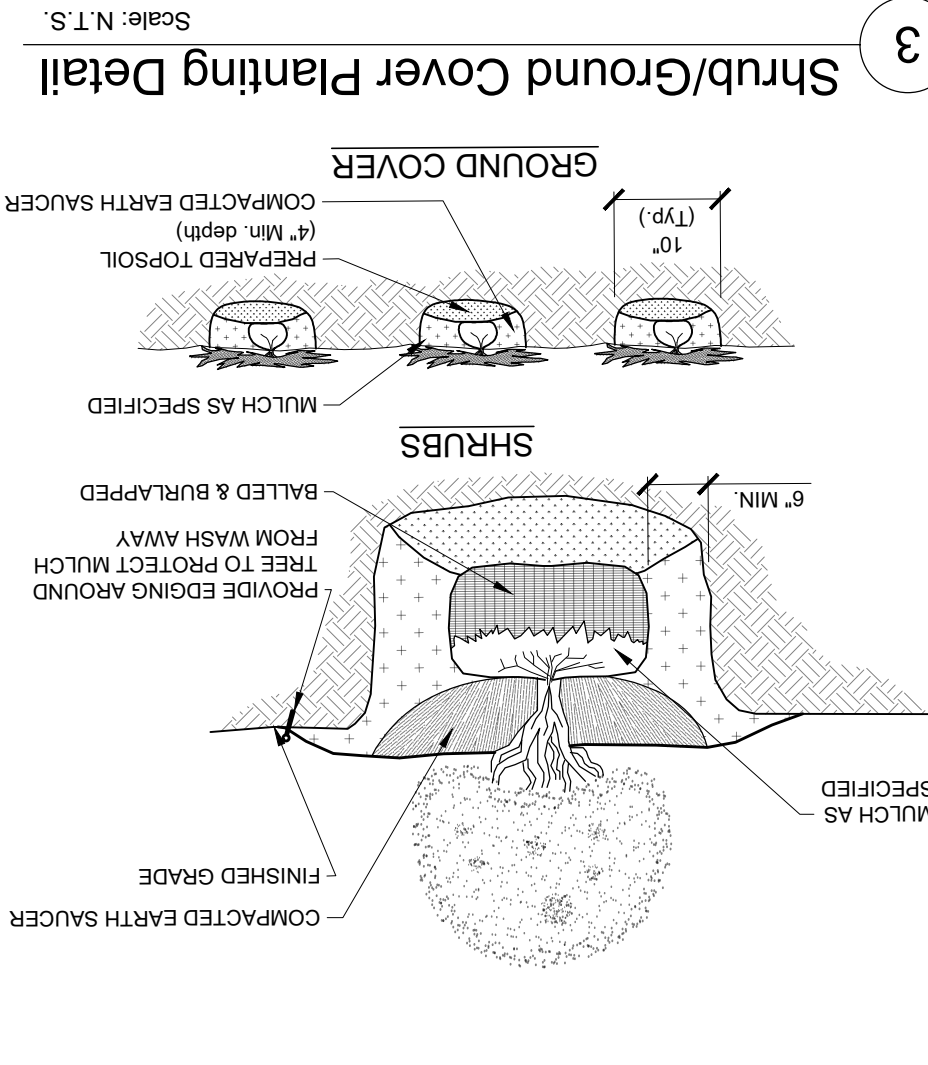


Brick Paver Detail

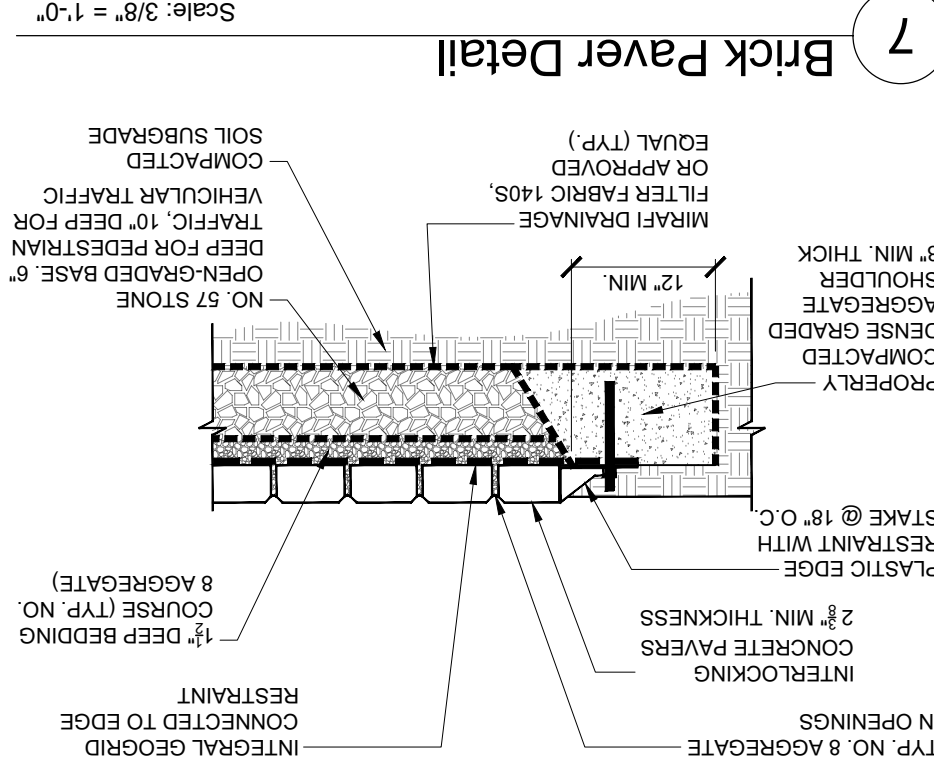


Downspout Connection Detail

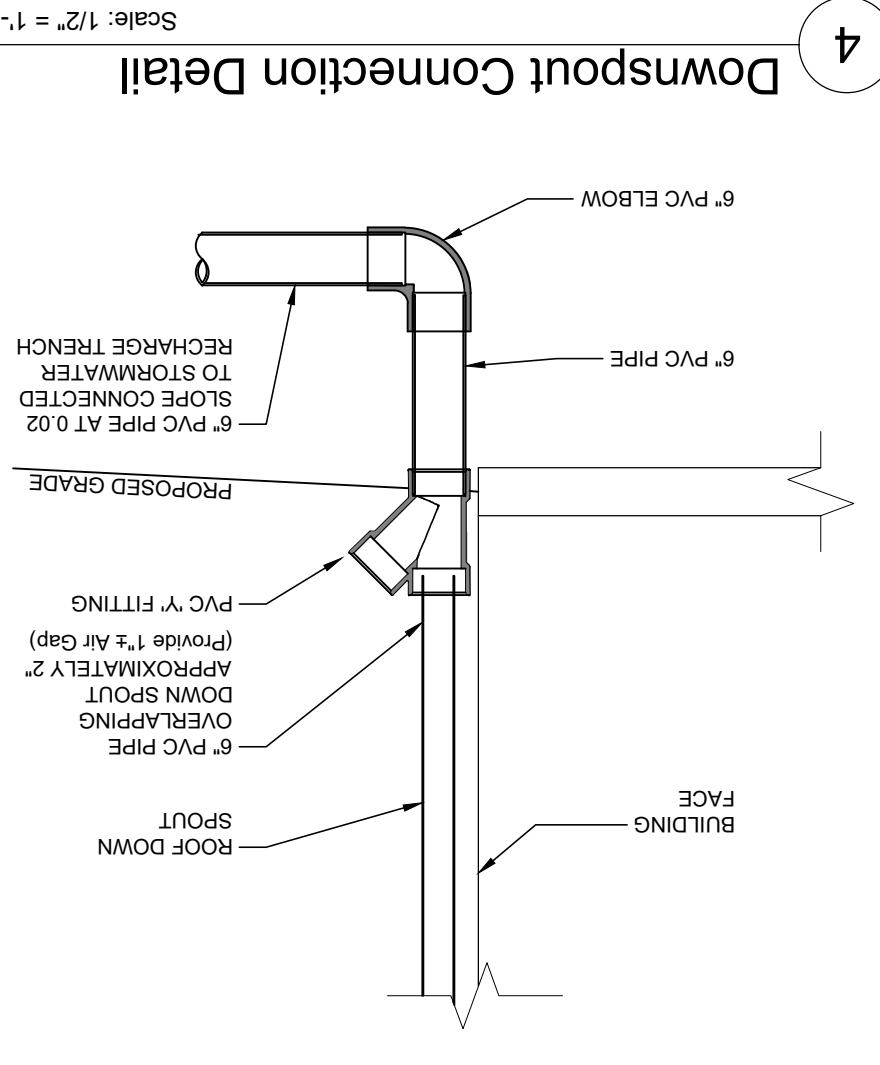


Concrete Apron Detail

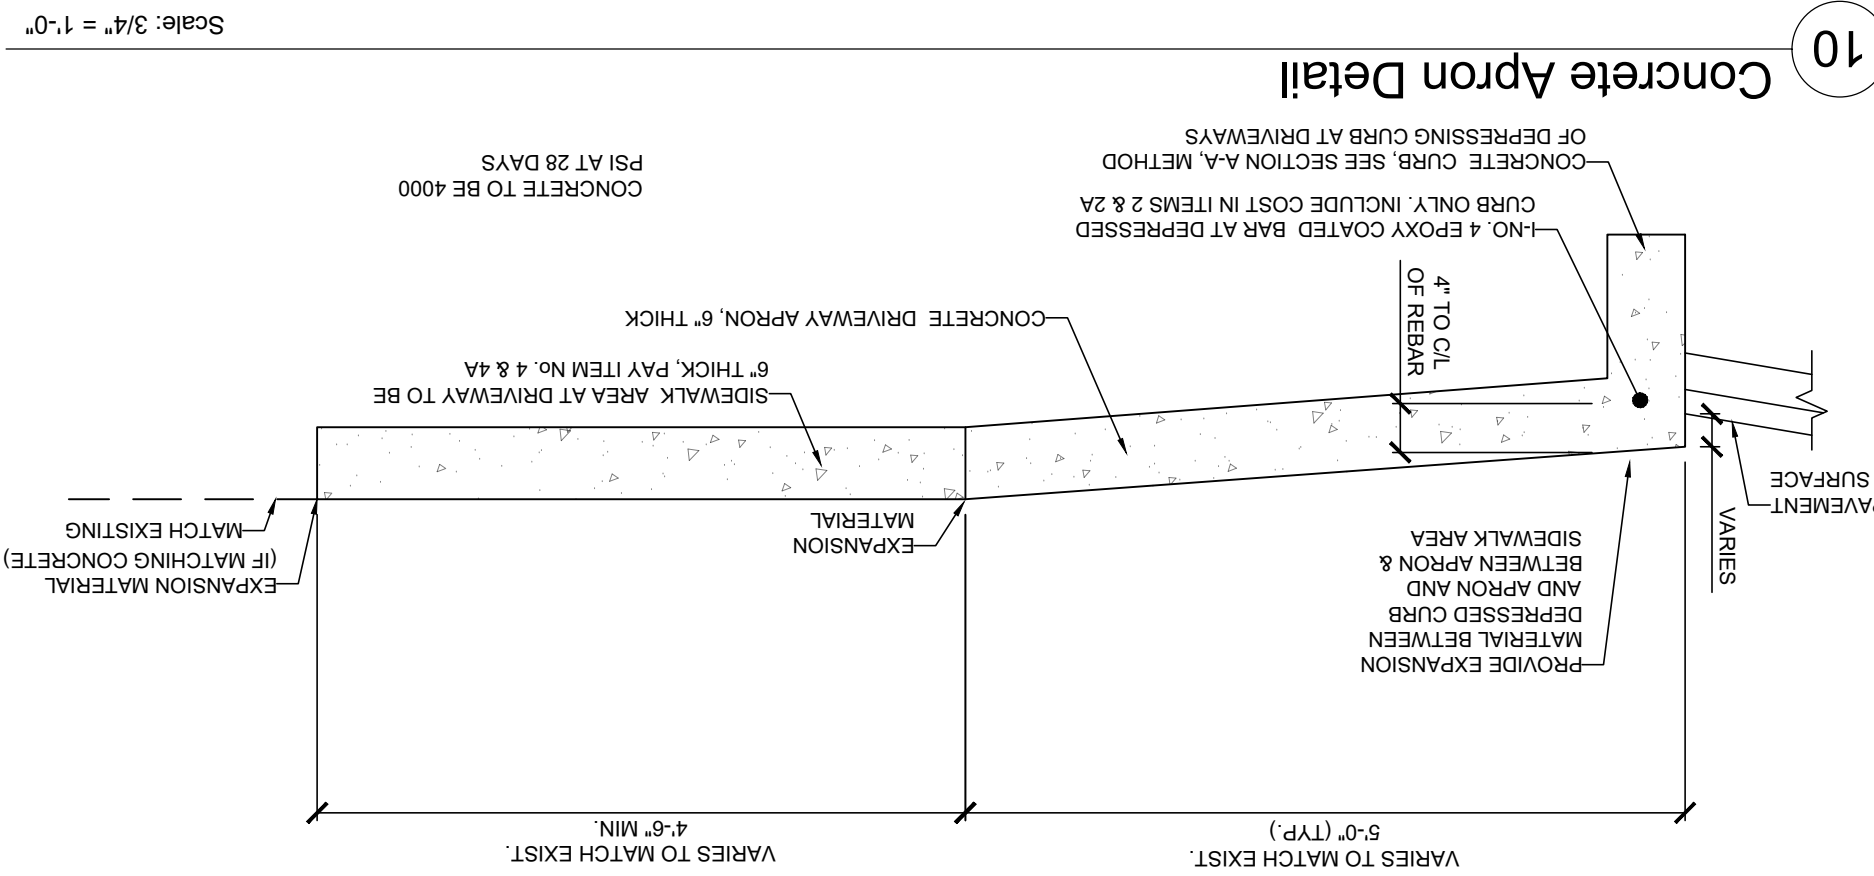

Depressed Curb Detail

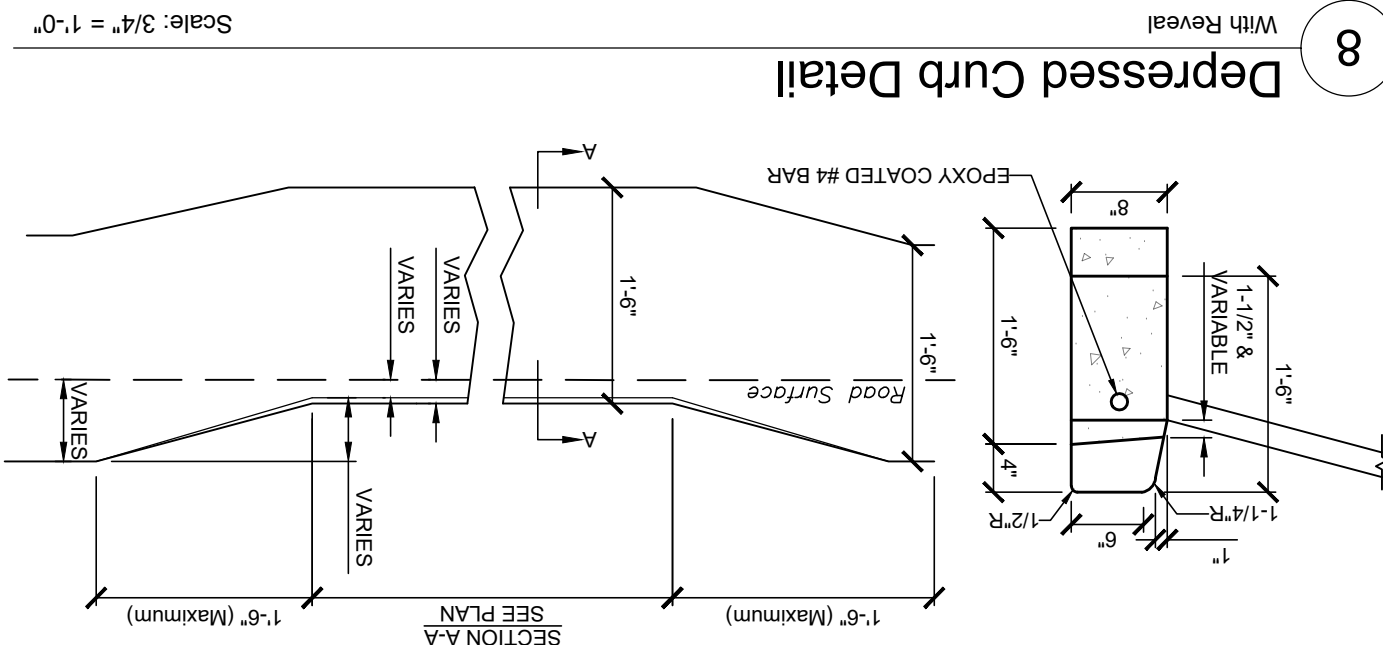

Concrete Sidewalk Detail

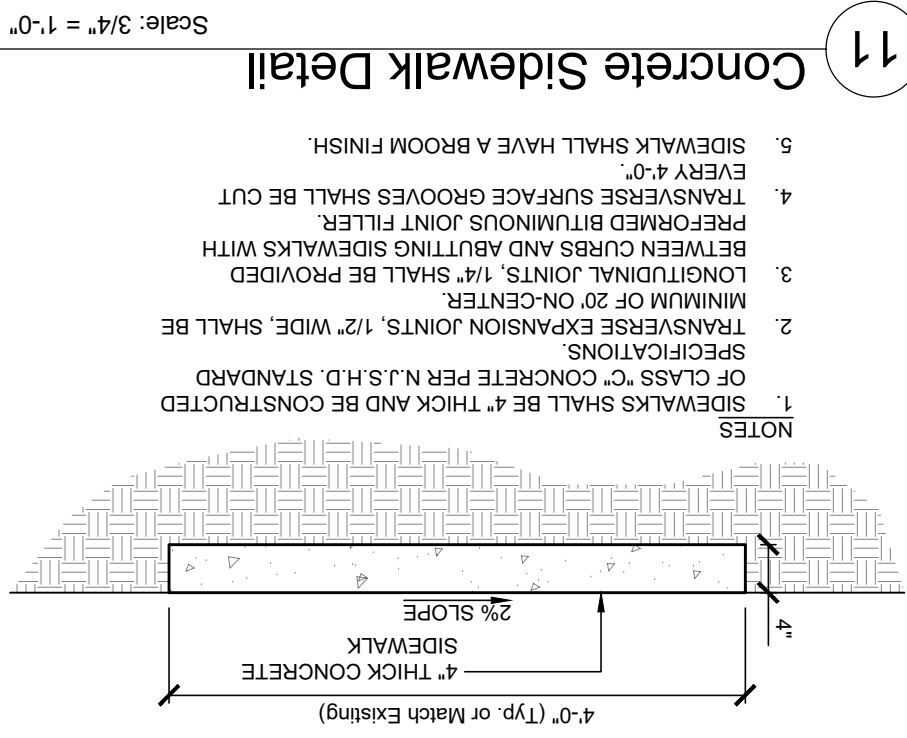

Concrete Curb Detail

