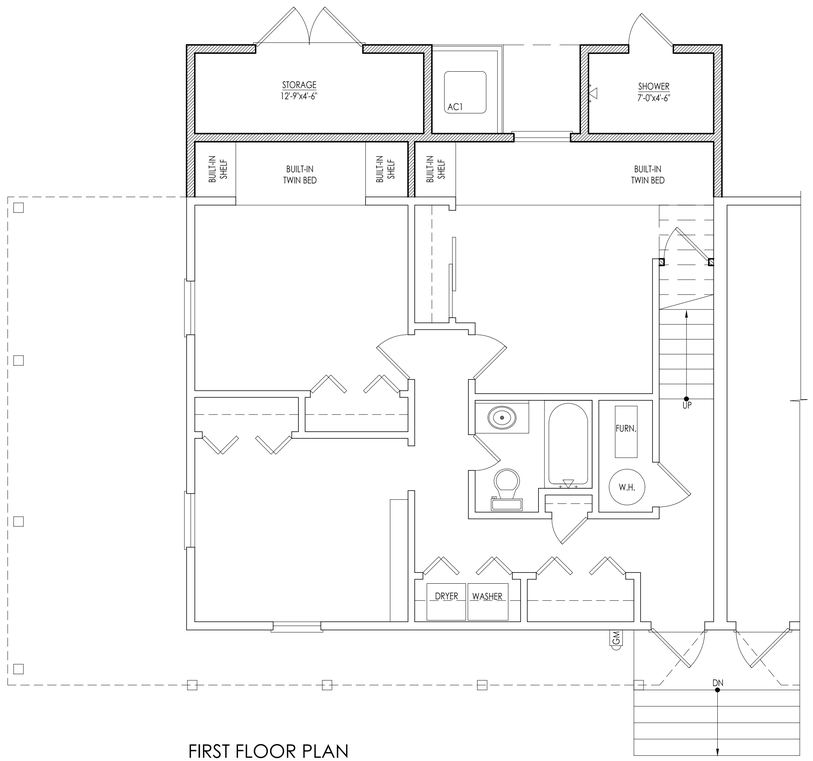

FIRST FLOOR PLAN
SCALE:1/4"=1'-0"

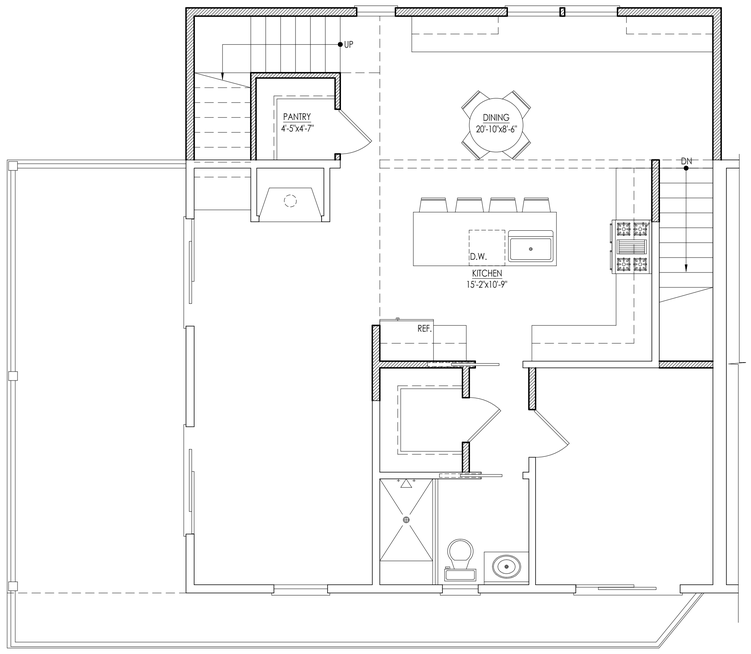

SECOND FLOOR PLAN
SCALE:1/4"=1'-0"

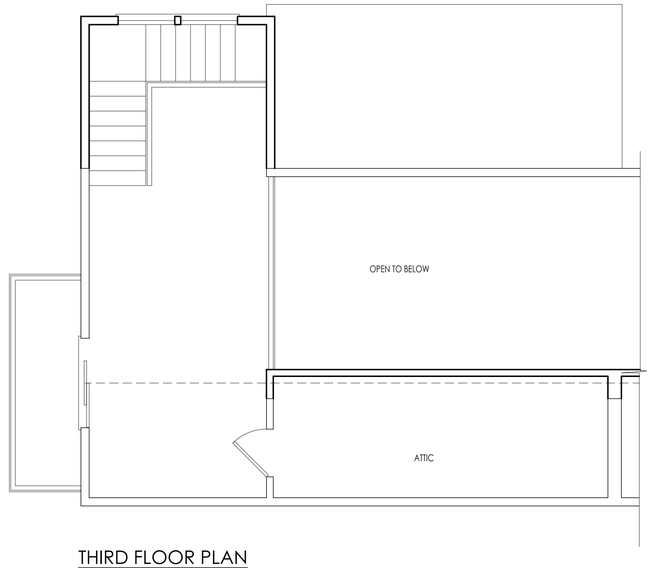

THIRD FLOOR PLAN
SCALE:1/4"=1'-0"

REVISIONS

REV #	DATE	NOTES

McAfee ARCHITECTS
105 ROOSEVELT BLVD., SUITE 1A
MARMORA, NEW JERSEY
609.200.6086

JAMES E. MCAFEE
NEW JERSEY REGISTERED ARCHITECT
NO. 21AI01800000

RENOVATION TO EXISTING DUPLEX DWELLING

BLOCK 80.03 LOT 255
141 81ST W. STREET
SEA ISLE CITY, NEW JERSEY

Metzler Residence

DRAWN BY:	M.S./D.P.
CHECKED BY:	J.M.
DATE:	8.10.26
PROJECT #:	25916

VARIANCE

P1