


## LEFT SIDE ELEVATION

SCALE: 1/4" = 1'-0" (CENTRAL AVE)

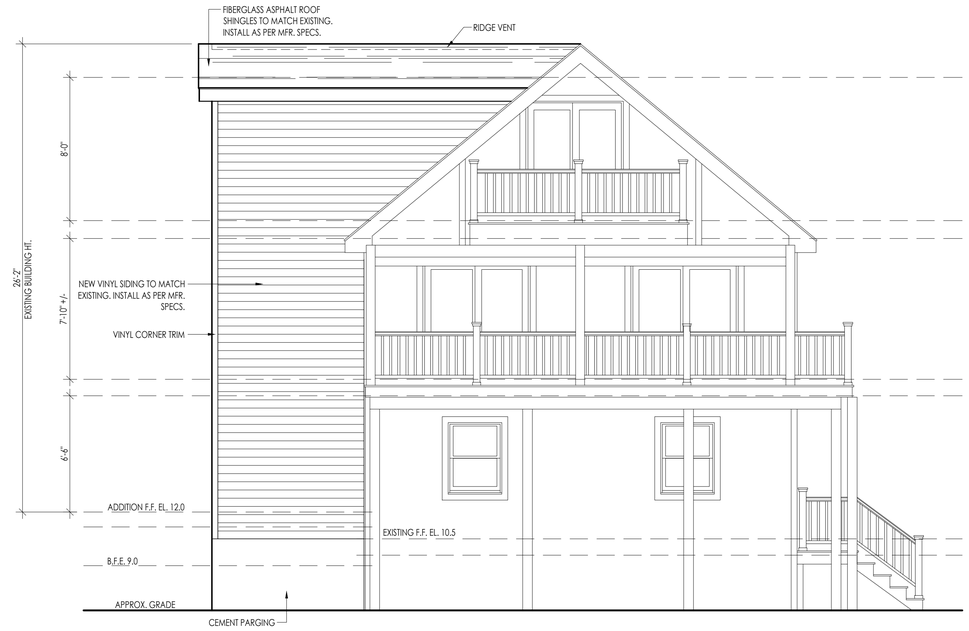


## RIGHT SIDE ELEVATION

SCALE: 1/4" = 1'-0"




## REAR ELEVATION

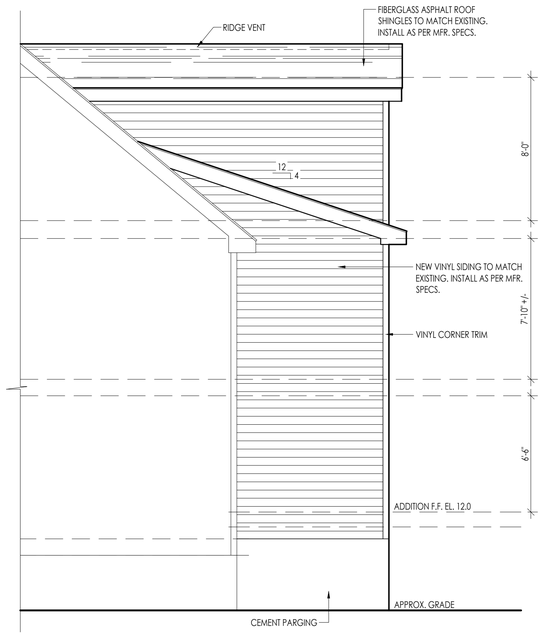SCALE: 1/4" = 1'-0"

REVISIONS

| REV # | DATE | NOTES |
|---|---|---|

McAfee ARCHITECTS
105 ROOSEVELT BLVD., SUITE 1A
MARMORA, NEW JERSEY
609.200.6086

JAMES E. MCAFEE
NEW JERSEY REGISTERED ARCHITECT
NO. 21AI01800000

# RENOVATION TO EXISTING DUPLEX DWELLING

BLOCK 80.03 LOT 255
141 81ST W. STREET
SEA ISLE CITY, NEW JERSEY

Metzler Residence

| | |
|---|---|
| DRAWN BY: | M.S./D.P. |
| CHECKED BY: | J.M. |
| DATE: | 8.10.26 |
| PROJECT #: | 25916 |

VARIANCE

P2